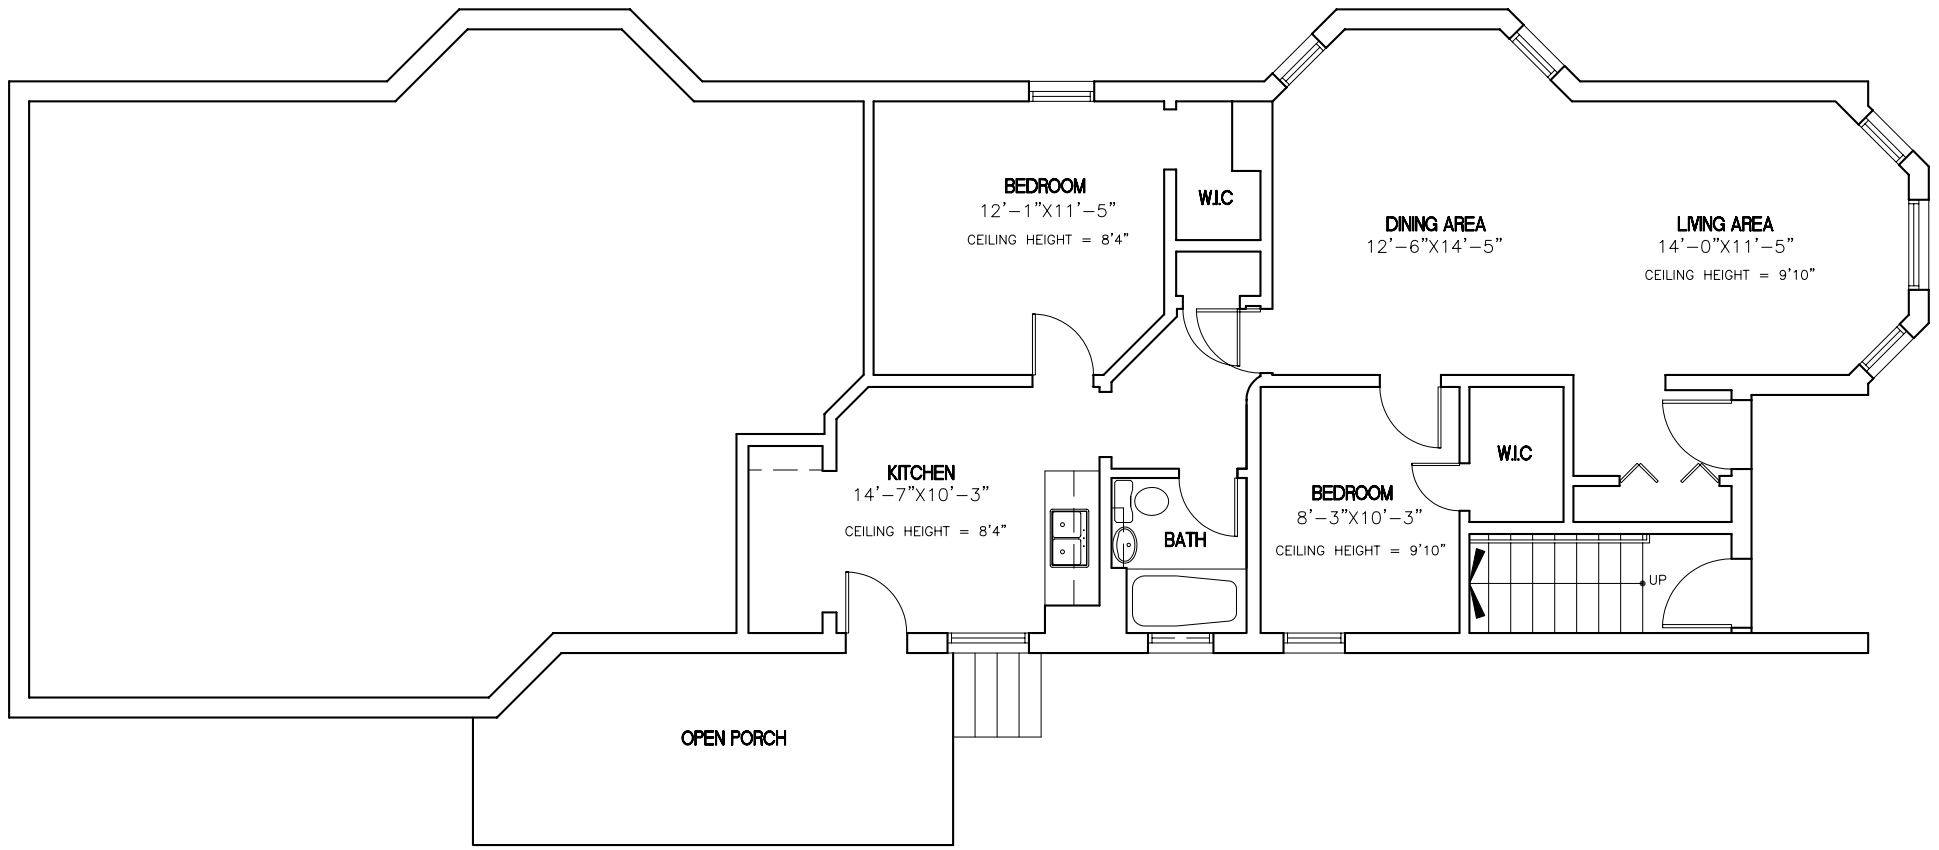

AREA OF UNIT = 980 SQ.FT.

NORTH

1 FIRST FLOOR PLAN

SCALE : 1/8" =1'-0"

Sarfatty Associates, Ltd. Architects
3201 Old Glenview Road, Suite 301
Wilmette, Illinois 60091-2999
(847)920-1100 voice
(847)920-1101 fax
www.sarfatty.com
Copyright © 2006
March 07, 2006

EXISTING

6 Unit Apartments

1014 W. ROSCOE AVE.
Chicago, IL 60657

SHEET - 01